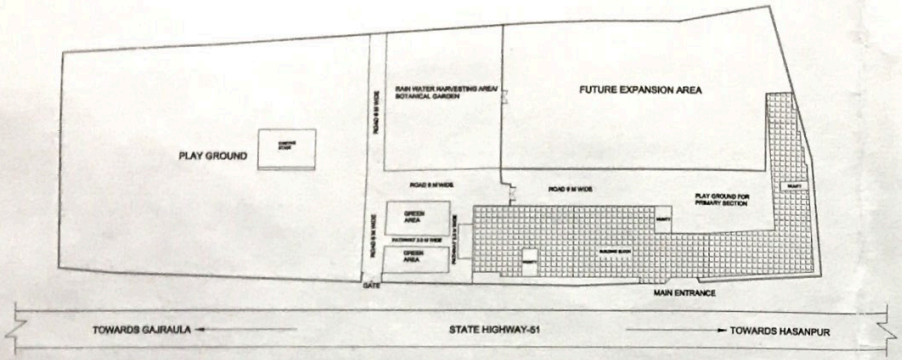

SITE PLAN
(SCALE- 1:500)

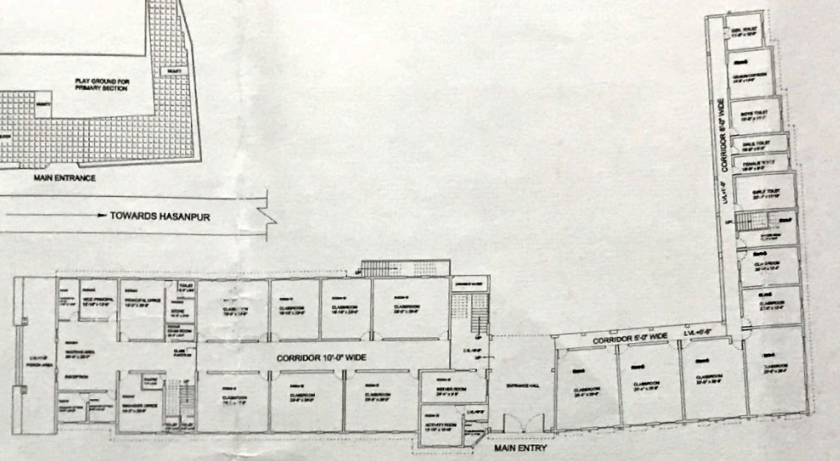

GROUND FLOOR PLAN

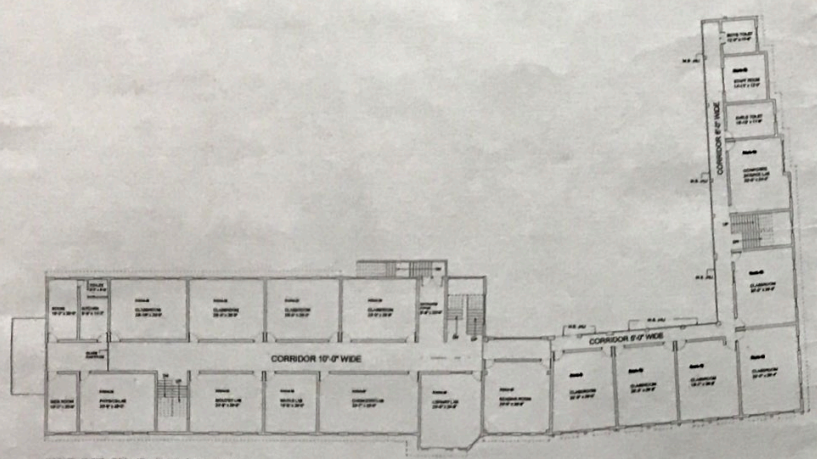

FIRST FLOOR PLAN

AREA CHART (Primary Block):

Room No.	Type	Size (Ft.)
GROUND FLOOR		
Room No.-1	Class Room	25'-9" x 30'-0"
Room No.-2	Class Room	25'-9" x 30'-0"
Room No.-3	Class Room	25'-9" x 30'-0"
Room No.-4	Class Room	28'-0" x 30'-0"
Room No.-5	Class Room	30'-0" x 32'-0"
Room No.-6	Class Room	30'-0" x 32'-0"
Room No.-7	Sports Room	30'-0" x 32'-0"
Toilet	Girls Toilet	20'-0" x 10'-10"
Toilet	Female Toilet	18'-0" x 6'-0"
Toilet	Male Toilet	18'-0" x 6'-0"
Toilet	Boys Toilet	20'-0" x 10'-0"
Room No.-8	Generator Room	15'-0" x 13'-0"
Toilet	General Toilet	10'-5" x 30'-0"
FIRST FLOOR		
Room No.-9	Class Room	25'-0" x 30'-0"
Room No.-10	Class Room	28'-6" x 30'-0"
Room No.-11	Class Room	28'-6" x 28'-0"
Room No.-12	Class Room	28'-6" x 30'-0"
Room No.-13	Class Room	25'-0" x 30'-0"
Room No.-14	COMPUTER Science Lab	24'-0" x 30'-0"
Toilet	Girls Toilet	18'-10" x 10'-8"
Room No.-15	Staff Room	34'-10" x 12'-0"
Toilet	Boys Toilet	18'-0" x 11'-8"

FOR OFFICE USE:-

AREA CHART (Secondary Block):

Room No.	Type	Size (Ft.)
Room No.-1	Reception Room	18'-7" x 10'-0"
Room No.-2	Coordinator Room	12'-8" x 7'-0"
Room No.-3	Vice Principal Room	18'-5" x 12'-10"
Room No.-4	Principal Room	20'-0" x 15'-0"
Room No.-5	Record Room	18'-9" x 10'-4"
Room No.-6	Exam Room	18'-9" x 5'-4"
Room No.-7	Manager Room	20'-0" x 15'-0"
Room No.-8	Account Office-1	9'-10" x 9'-0"
Room No.-9	Account Office-2	10'-0" x 9'-10"
Room No.-10	Class Room	20'-0" x 20'-0"
Room No.-11	Class Room	20'-0" x 18'-10"
Room No.-12	Class Room	20'-0" x 18'-10"
Room No.-13	Computer Lab	20'-0" x 20'-0"
Room No.-14	Guard Room	7'-10" x 6'-1"
Room No.-15	Activity Room	18'-10" x 13'-10"
Room No.-16	Server Room	10'-4" x 9'-9"
Room No.-17	Class Room	20'-0" x 20'-0"
Room No.-18	Class Room	20'-0" x 20'-0"
Room No.-19	Class Room	20'-0" x 20'-0"
Room No.-20	Class Room	20'-0" x 20'-0"
Room No.-21	Class Room	20'-0" x 20'-0"
Room No.-22	Class Room	20'-0" x 20'-0"
Room No.-23	Class Room	20'-10" x 20'-0"
Room No.-24	Physics Lab	20'-8" x 20'-0"
Room No.-25	Biology Lab	20'-8" x 20'-0"
Room No.-26	Math Lab	20'-8" x 20'-0"
Room No.-27	Chemistry Lab	20'-7" x 20'-0"
Room No.-28	Library	20'-6" x 24'-9"
Room No.-29	Reading Room	20'-0" x 20'-0"

AREA CHART :-	AREA'S (SQMT.)	PER %	REMARKS
TOTAL LAND AREA	9754.00		2.4103 Acre
TOTAL LAND AREA OF SCHOOL	6171.00		
FUTURE EXPANSION AREA	2721.50		
RWH+ BOTANICAL GARDEN AREA	861.50		
BUILT UP AREA GROUND FLOOR LEVEL	1330.55		
BUILT UP AREA FIRST FLOOR LEVEL	1303.80		
TOTAL BUILT UP AREA	2634.35		
TOTAL PLAY GROUND AREA	4042.00		
GREEN/ OPEN AREA	1116.20		

NORTH N | SCALE 1:200 | SHEET NO. 01 | DATE DEC 2020

SUBMISSION DRAWING

This is to certify that the drawing:
1. is prepared as per the Bye-Laws
2. the title is correct and clear

RAJENDRA ACADEMY,
SENIOR SECONDARY SCHOOL

CLIENT's SIGN. :- ARCHITECT SIGN.

ARCHITECT:-

ARCHUNITED DESIGNS
AR. GAURAV AGARWAL
ARCHITECTS,INTERIOR DESIGNERS & LANDSCAPE CONSULTANTS
OFF.- BHARAT GAS AGENCY, NEAR ...
HASANPUR ROAD, GAJRAULA
MOB: 9897345010, 9711065...

GAURAV AGARWAL 48190 ARCHITECT
ARCHUNITED DESIGNS GAJRAULA

EXISTING BUILDING MAP PLAN FOR :

RAJENDRA ACADEMY, SENIOR SECONDARY SCHOOL, SITUATED AT:-
STATE HIGHWAY-51, SIHALI JAGEER, HASANPUR- GAJRAULA ROAD
TEHSIL- HASANPUR, DISTT :- AMROHA, UTTAR PRADESH